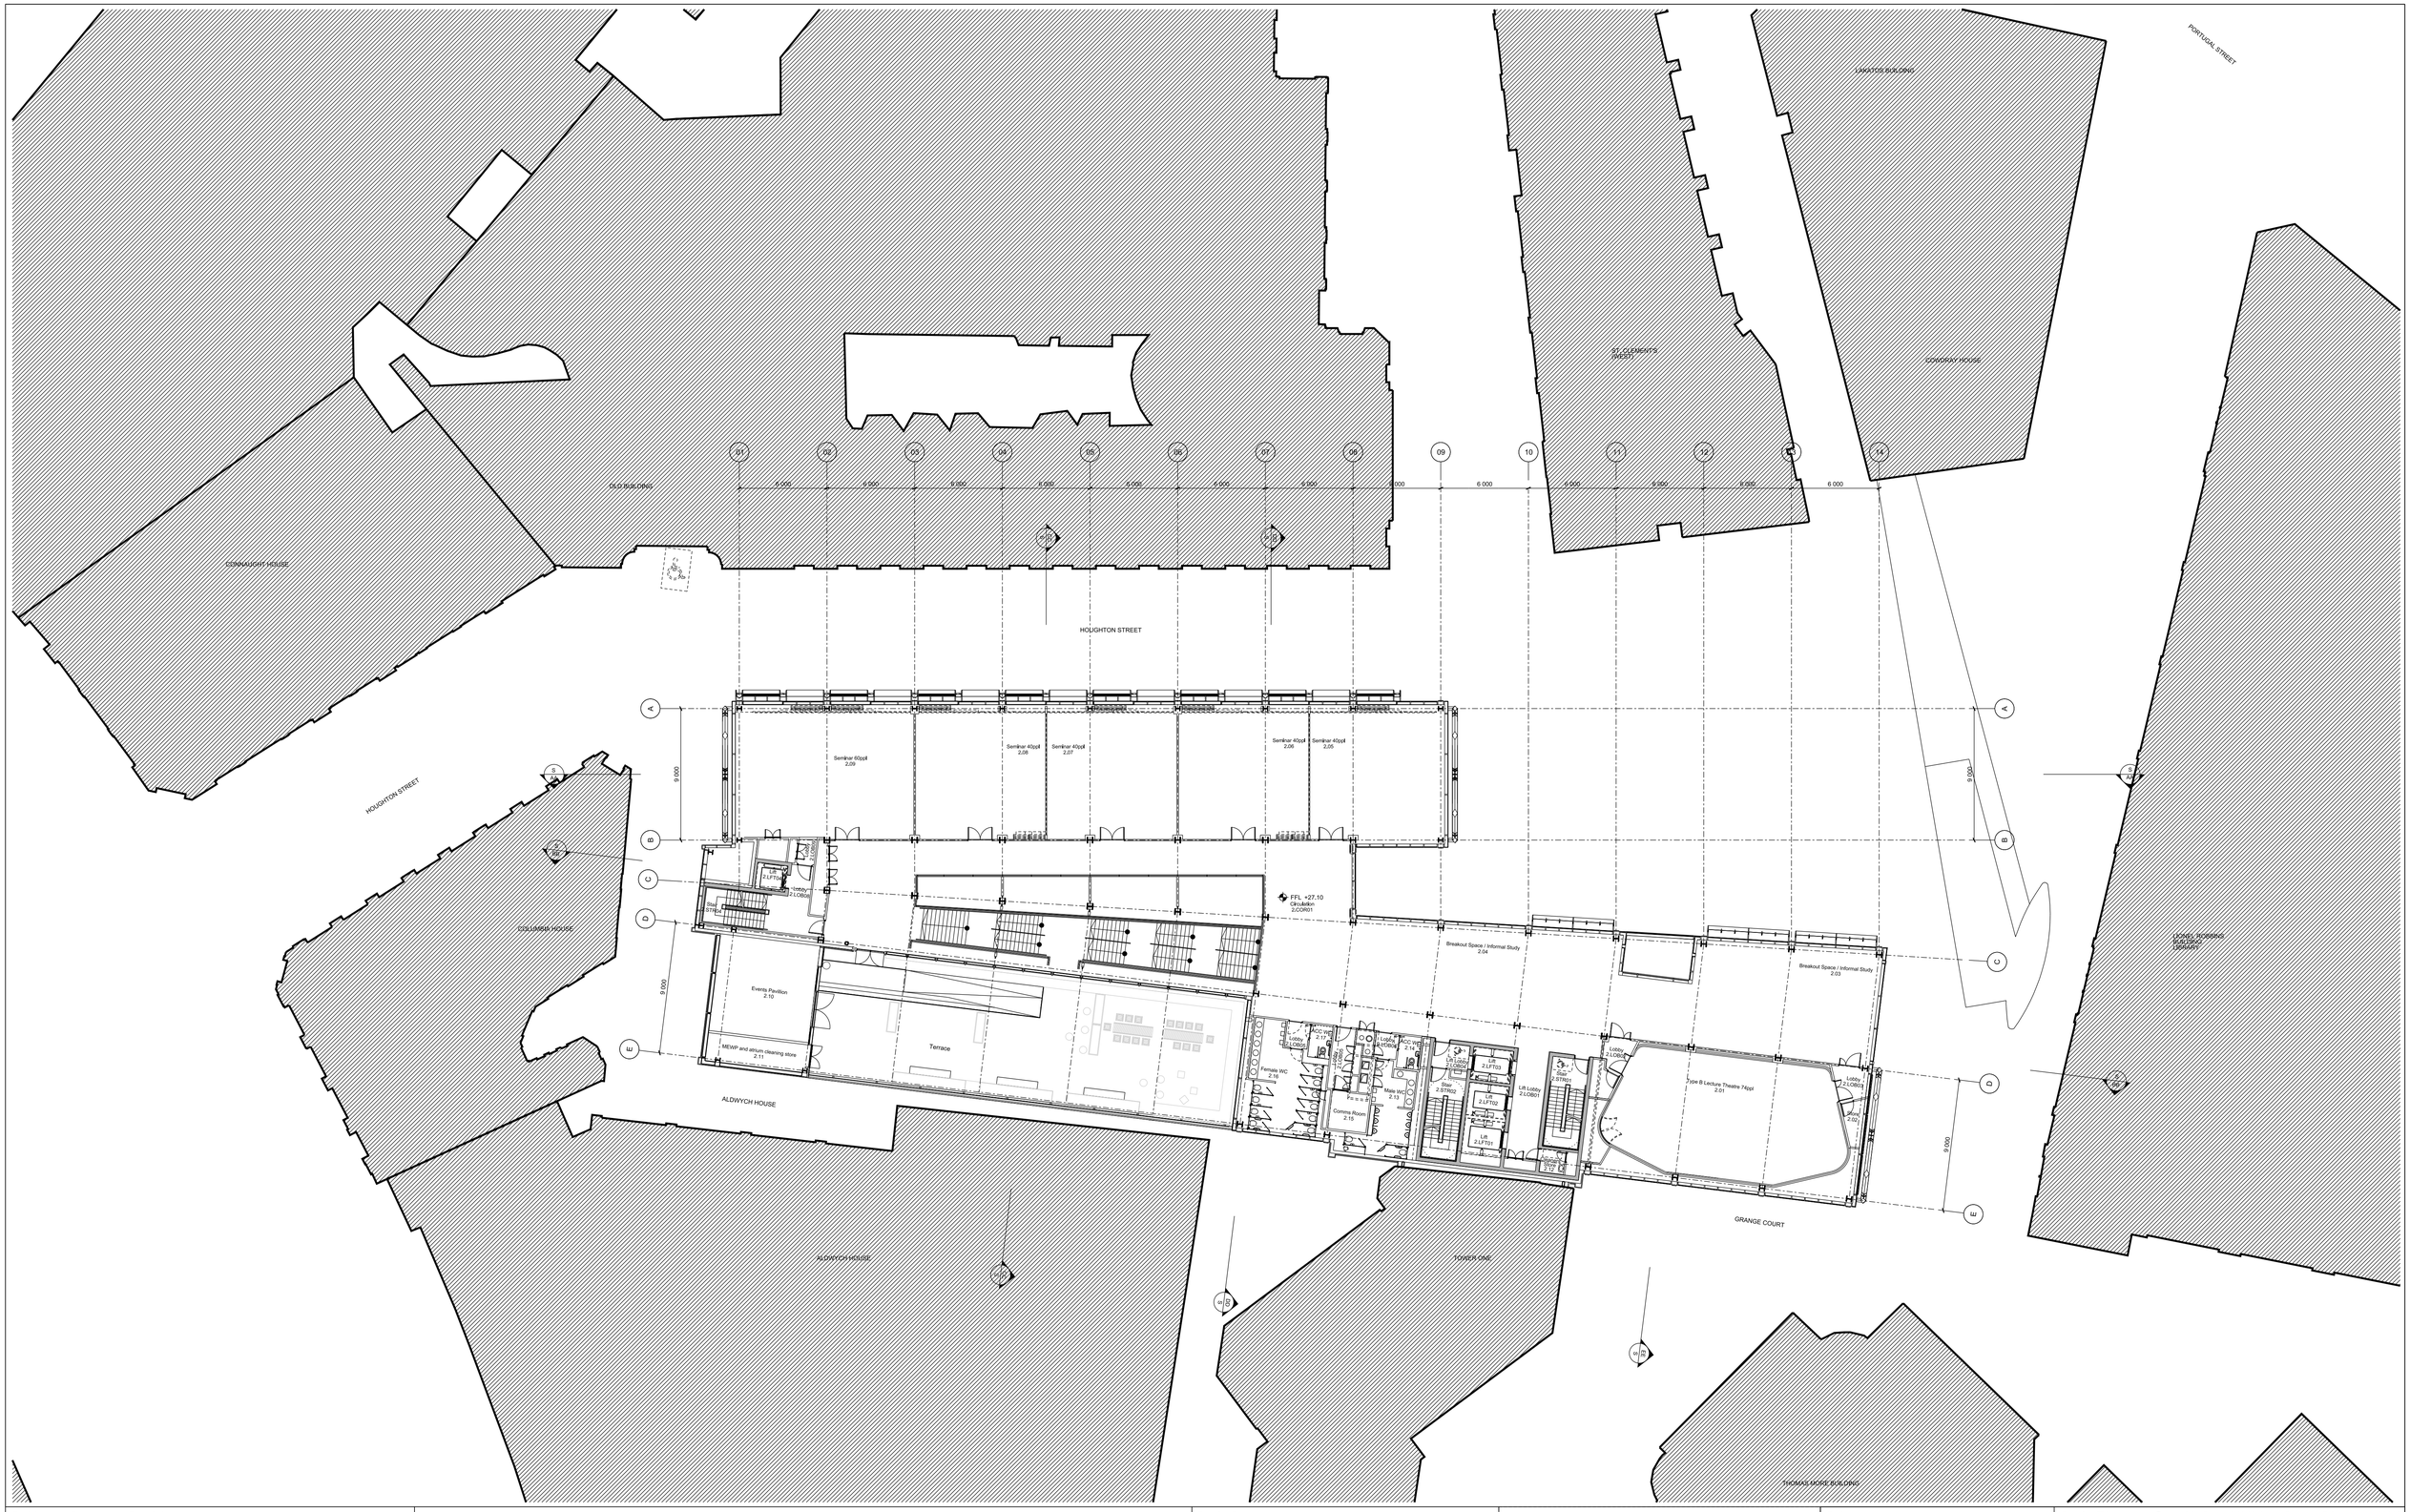

Revision	Date	Description
P01	18-12-2015	Stage 3 Issue

Legend

TO BE READ IN CONJUNCTION WITH RSHP TECHNICAL DESCRIPTIONS KEY CBR-RSHP-XXX-XX-DR-A-00010, RSHP SRS AND SPECIFICATION, CBDSP DRAWINGS AND STRUCTURAL ENGINEER'S DRAWINGS

Drawing Purpose: Stage 3 Issue

Drawn by	Checked by	Authorised by
XX	LE	TM

Do not scale from drawing. The author of this drawing takes no responsibility for any dimensions obtained by measuring or scaling from this drawing and no reliance may be placed on such dimensions. If no dimension is given, it is the responsibility of the recipient to ascertain the dimension specifically from the author or by site measurement.
The sizing of all structural and service elements must always be checked against the relevant engineer's drawings. No reliance should be placed upon sizing information shown on this drawing.

KEY PLAN

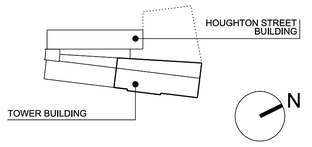

Project: LSE-CBR London

Drawing Title: GA Plan Level 02

© copyright Rogers Stirk Harbour + Partners, all rights reserved 2014

Contact
Rogers Stirk Harbour + Partners
On behalf of London School of Economics and Political Science
Thames Wharf Rainville Road London W6 9HA
tel: 020 7385 1235
fax: 020 7385 8409
email J10190@rsh-p.com
www.rsh-p.com

Scale @ A1	Drawing Number	
1:200	CBR-RSHP-XXX-02-DR-A-01002	
Drawing Date	Revision Date	Revision
18-12-2015	-	P01