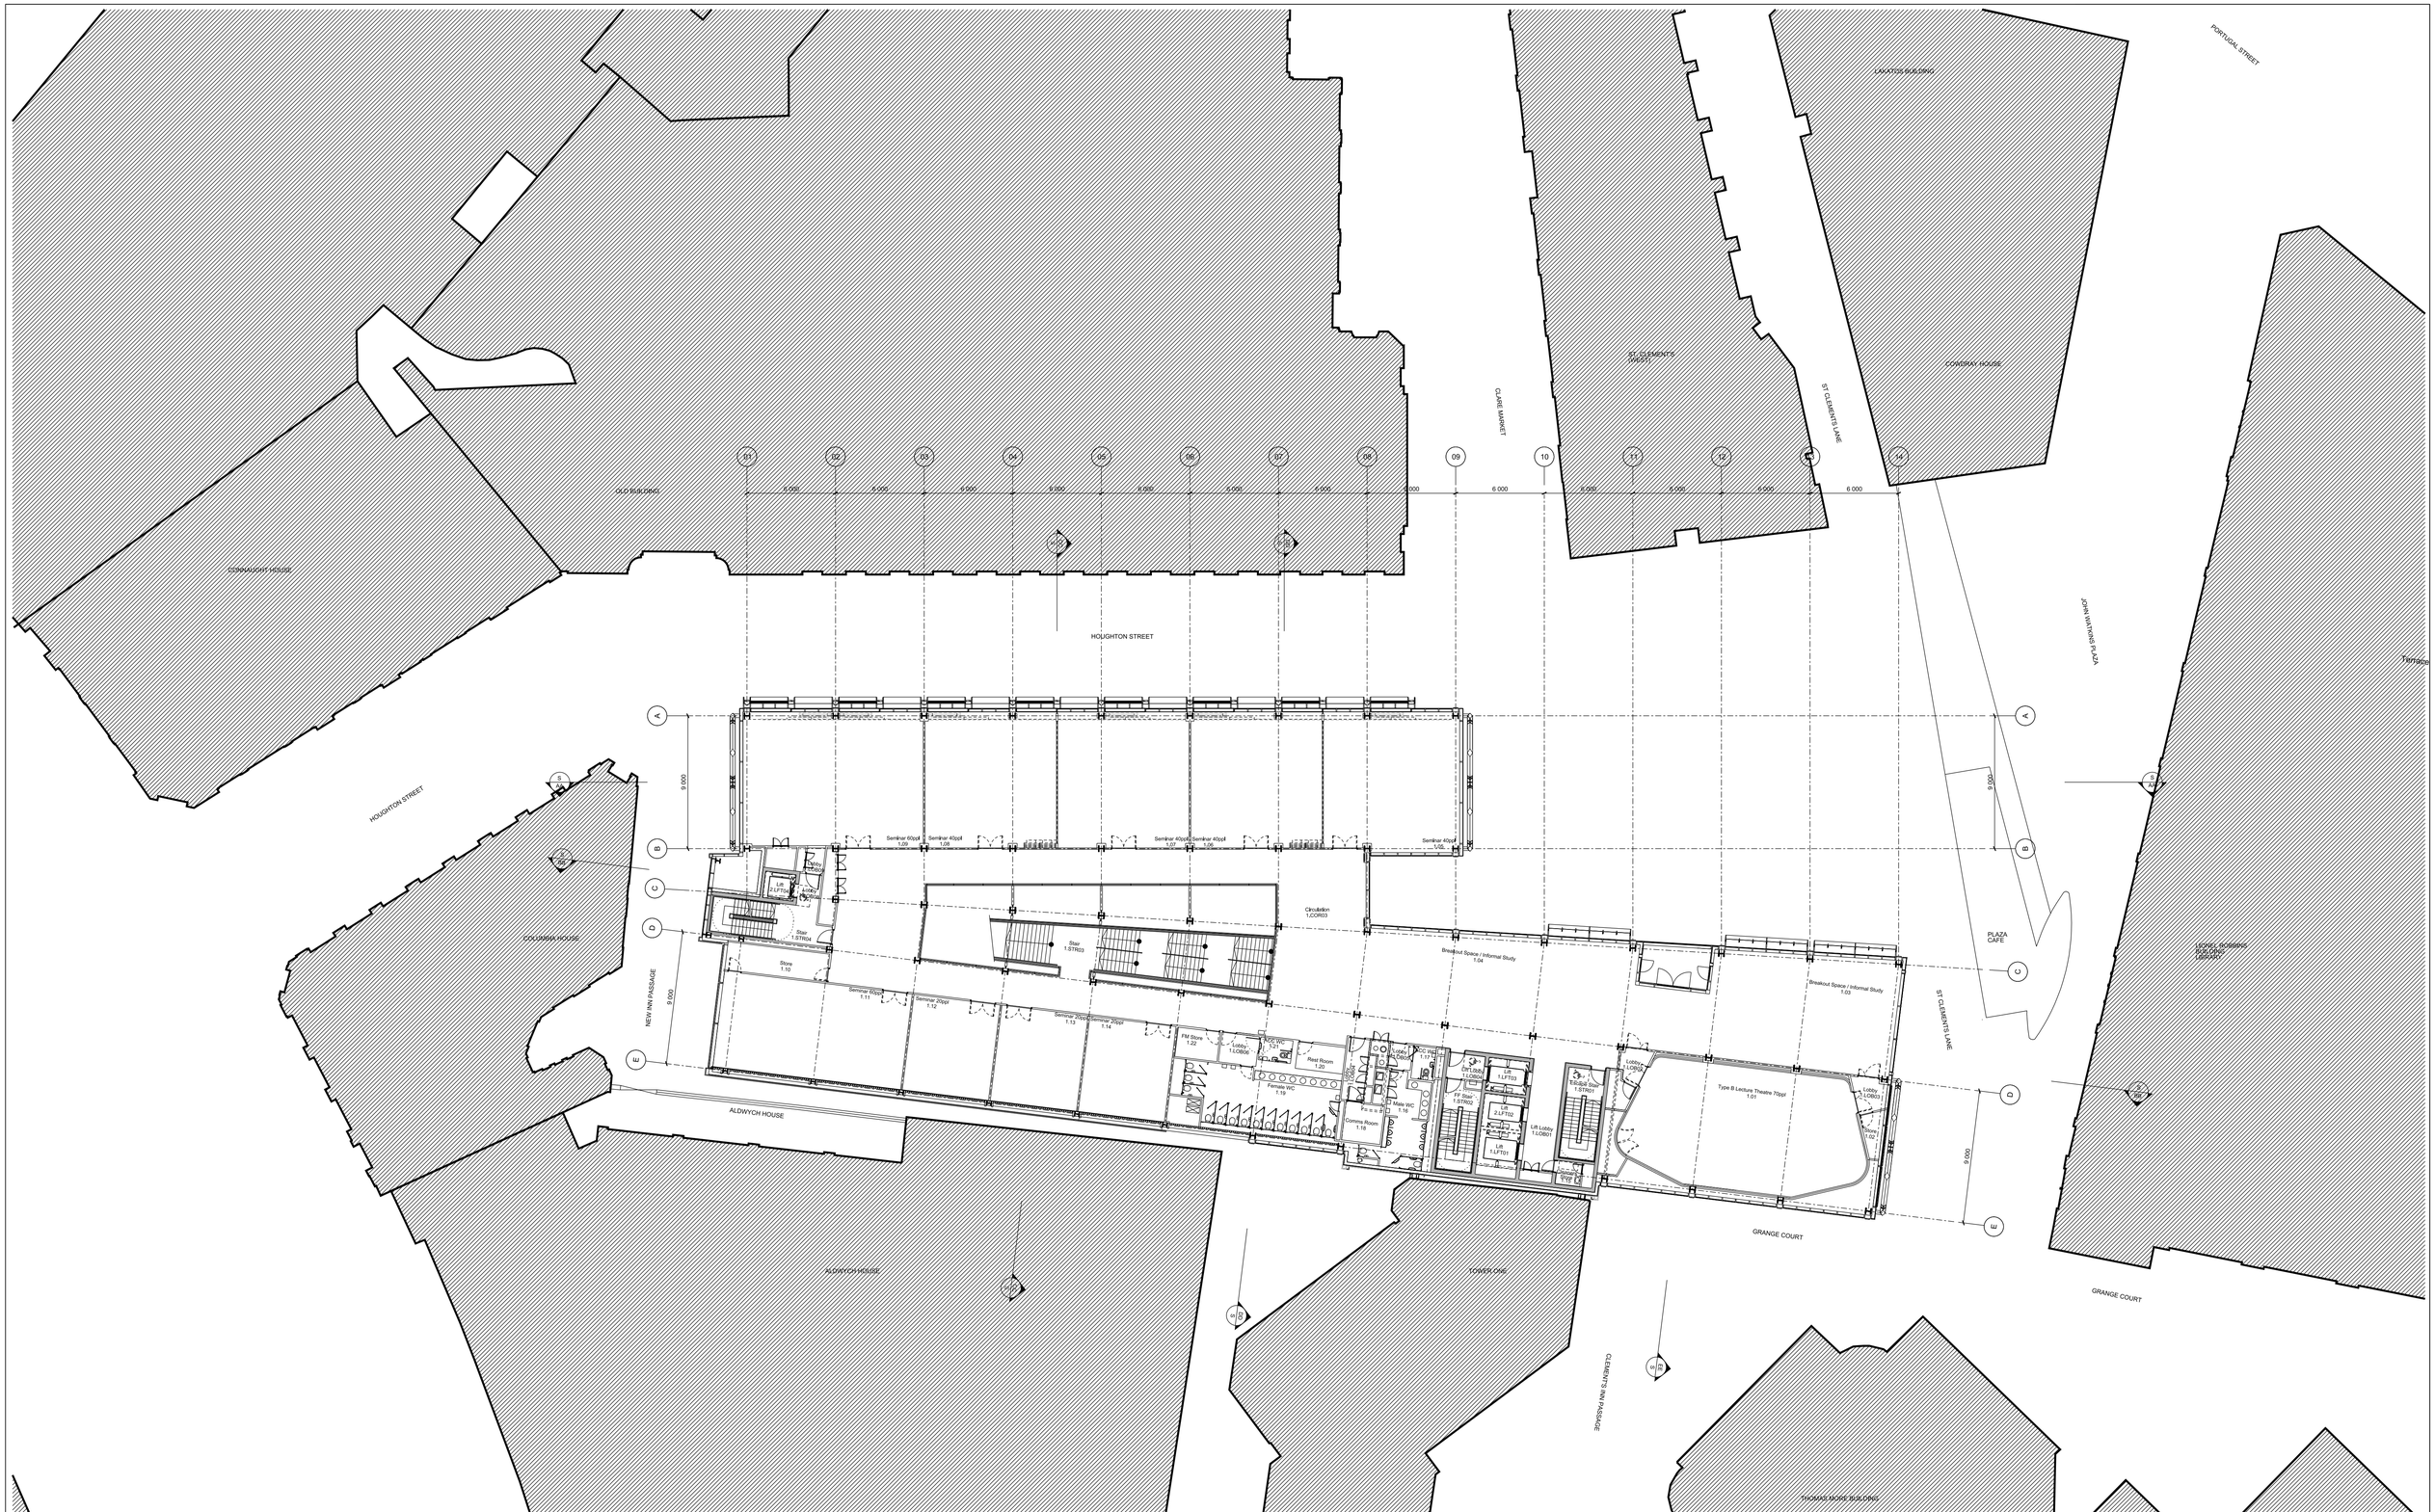
PORTUGAL STREET
LAVATOS BUILDING
CONSRAY HOUSE
ST CLEMENT'S (WEST)
ST CLEMENTS LANE
CLARE MARKET
JOHN WATKINS PLAZA
Terrace
GLO BUILDING
CONNAUGHT HOUSE
HOUGHTON STREET
COLUMBIA HOUSE
NEW INN PASSAGE
ALDWYCH HOUSE
GRANGE COURT
TOWER ONE
CLEMENT'S INN PASSAGE
THOMAS MORE BUILDING
PLAZA CAFE
01
02
03
04
05
06
07
08
09
10
11
12
13
14
6 000
9 000
Seminar 60ppl 1.09
Seminar 40ppl 1.08
Seminar 40ppl 1.07
Seminar 40ppl 1.06
Seminar 40ppl 1.05
Circulation 1.COR03
Store 1.10
Seminar 60ppl 1.11
Seminar 20ppl 1.12
Seminar 40ppl 1.13
Seminar 40ppl 1.14
Breakout Space / Informal Study 1.04
Breakout Space / Informal Study 1.03
FM Store 1.22
Rest Room 1.20
Female WC 1.19
Male WC 1.18
Comms Room 1.16
Type B Lecture Theatre 70ppl 1.01
Store 1.02
Lobby 1.LOB05
Lobby 1.LOB06
Lobby 1.LOB07
Lobby 1.LOB08
Lift 1.LIFT01
Lift 2.LIFT02
Lift 3.LIFT03
Stair 1.STR01
Stair 1.STR02
Stair 1.STR03
Stair 1.STR04
